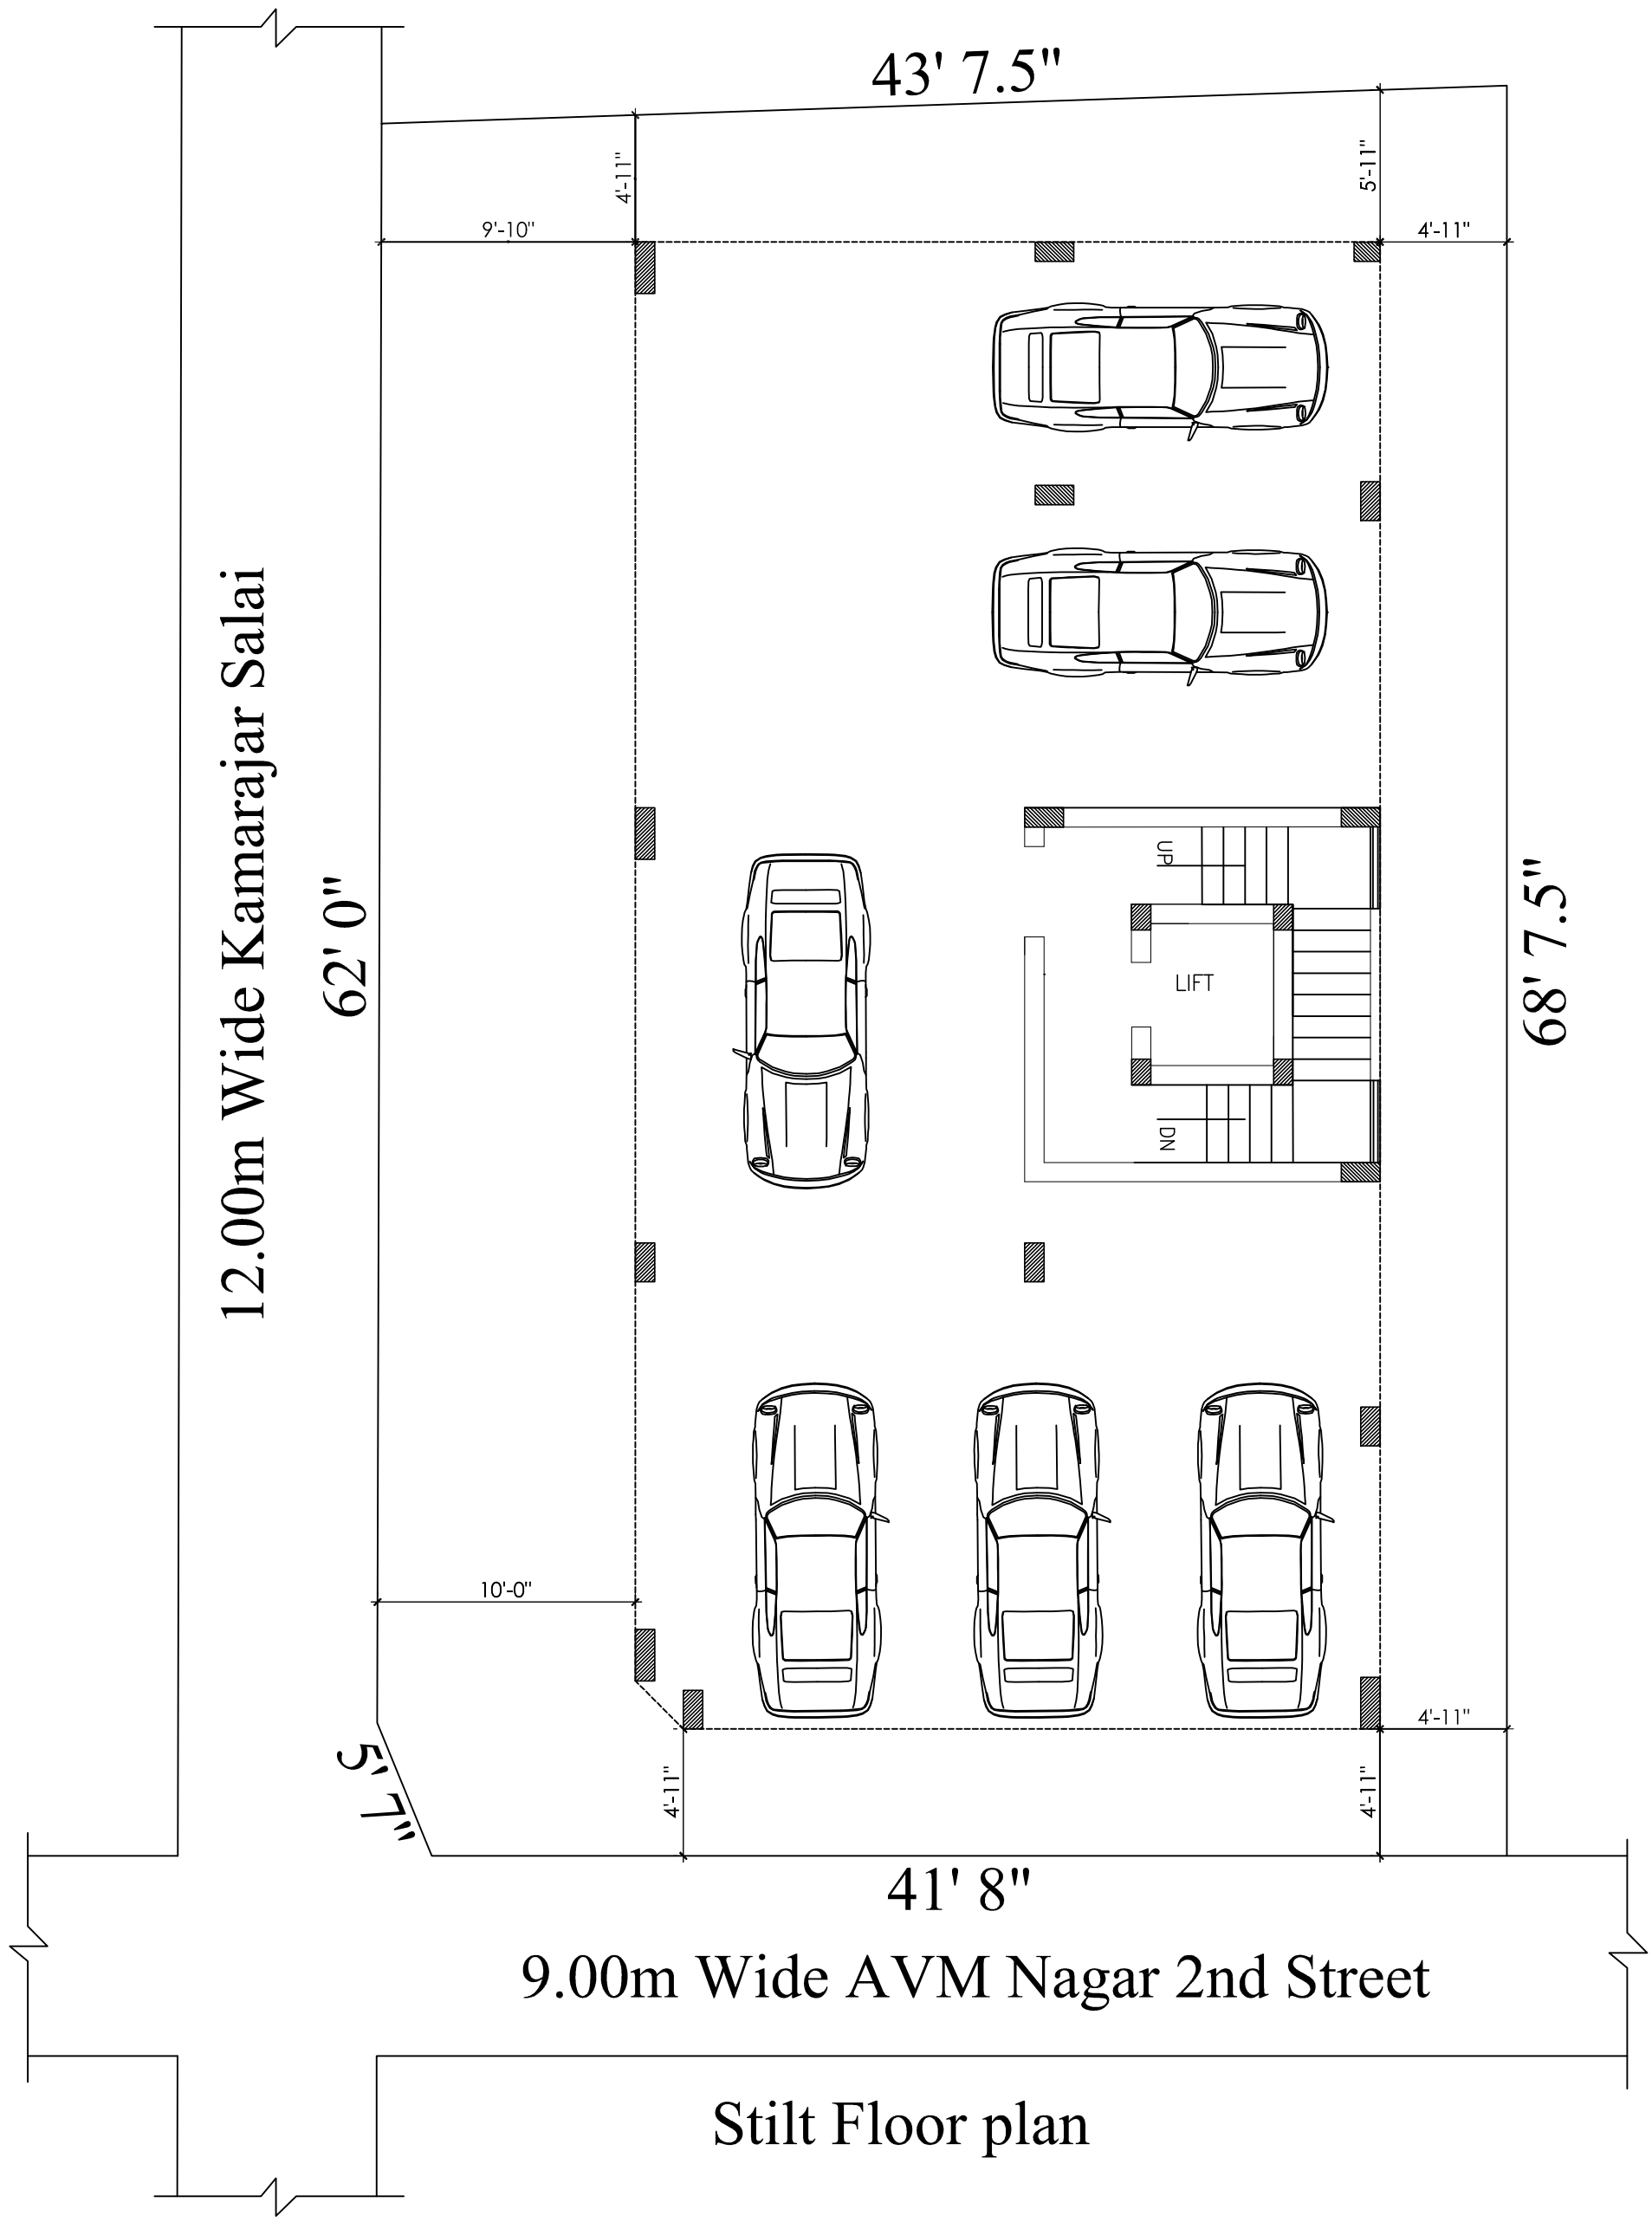

PROPOSED DEVELOPMENT FOR
M/s.RADS INFRASTRUCTURE,
No:2, 3rd Cross,
3rd main road,
Jaganathapuram,
Velachery,
Chennai 600 042.
Ph : 9840034346,9884534346

PROJECT ADDRESS:-
Plot No. 1,Door No-1,
AVM Nagar 11nd street,
VIRUGAMBAKKAM,
CHENNAI - 600 092.

FLAT NOS	AREA
A,C,E	918.00 S.FT
B,D,F	948.00 S.FT

N

SREEARC ASSOCIATES
ARCHITECTS & INTERIOR DESIGNERS
No : 61, 6th Street, Chowdry Nagar,
Valasaravakkam, Chennai - 600087.
Email : ssreearc@gmail.com
Mobile : 9841351076