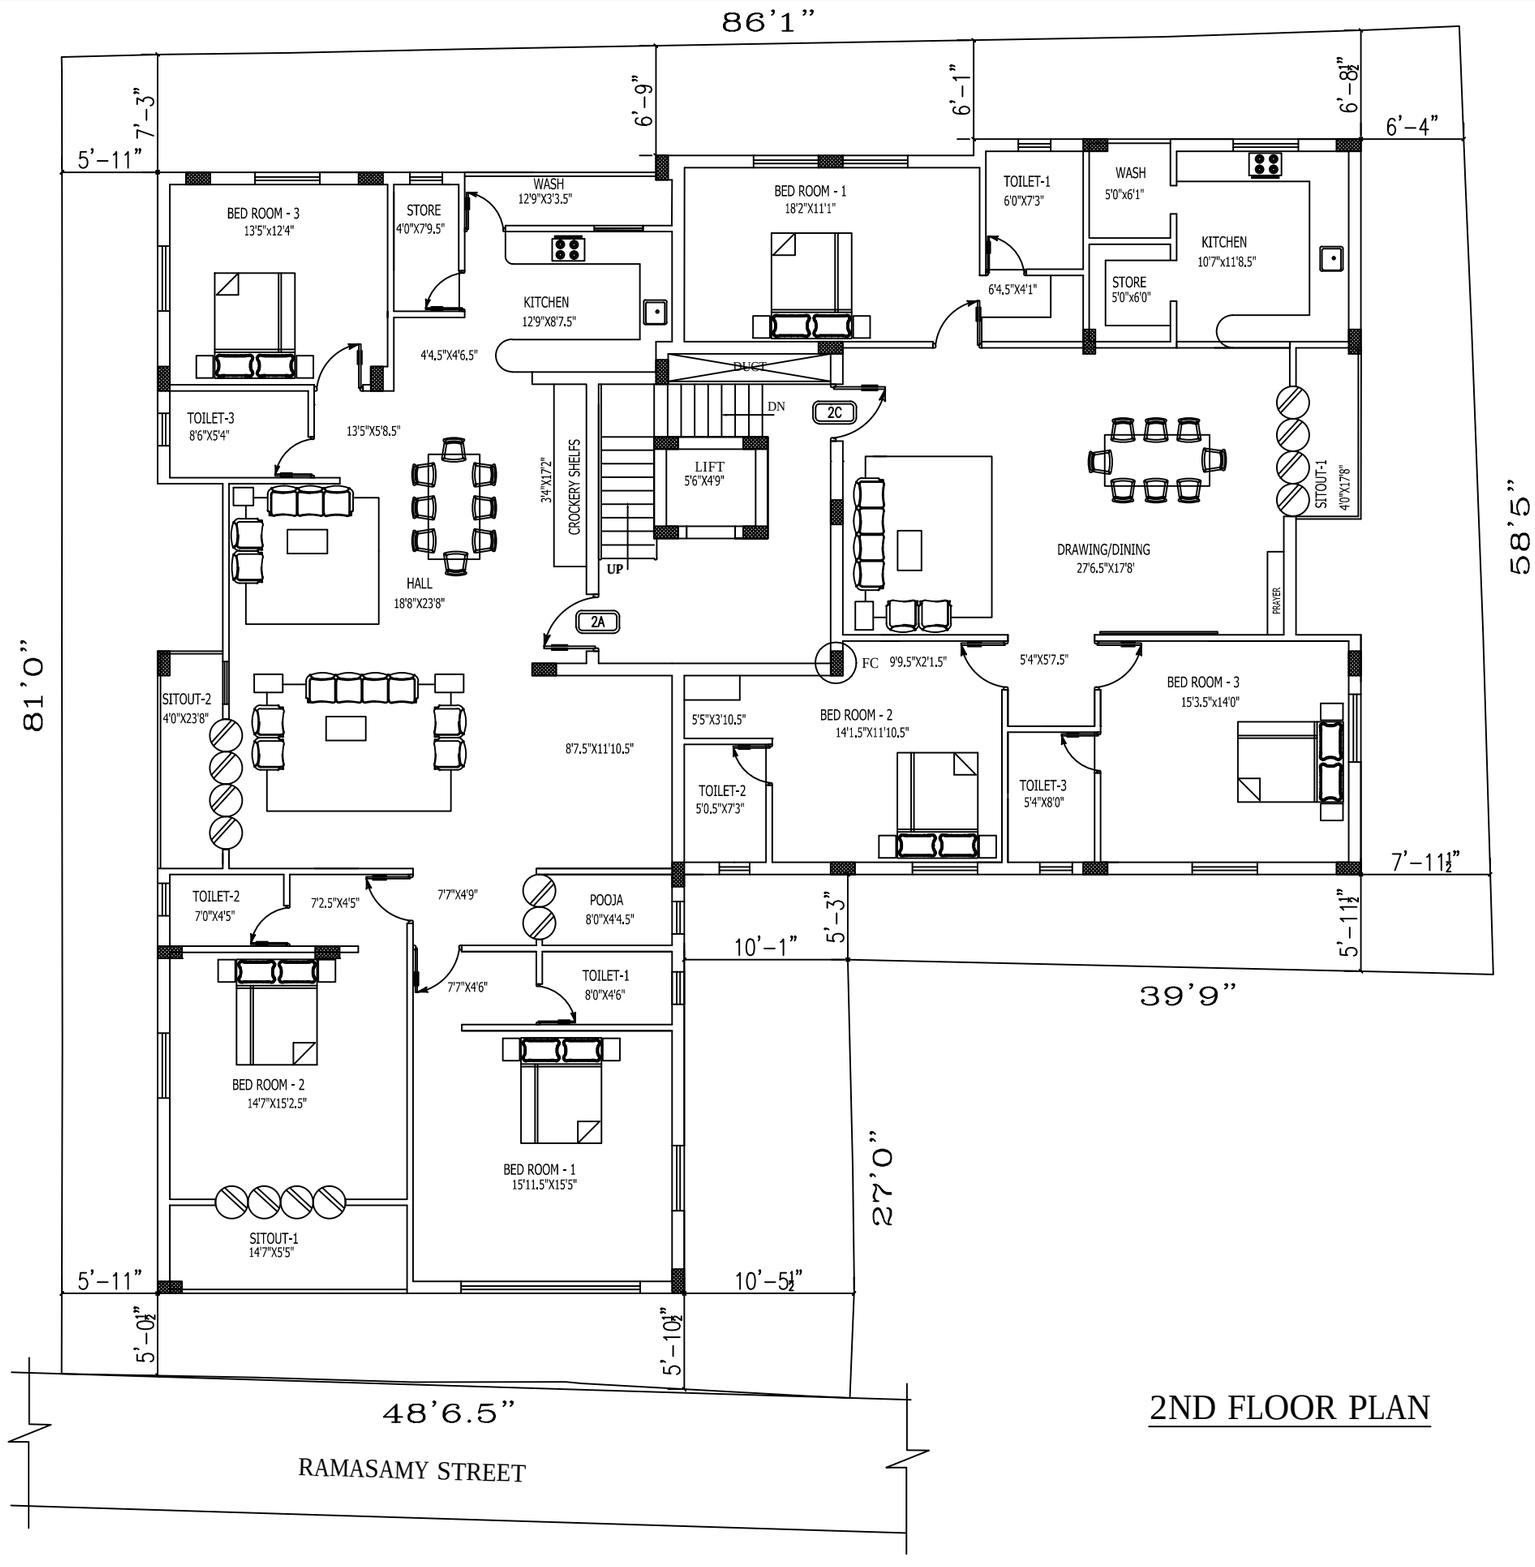

2ND FLOOR PLAN

01/06/2020 – BCC

PROPOSED DEVELOPMENT FOR

M/s.RADS INFRASTRUCTURE,
No:2, 3rd Cross Street,
3rd Main Road, Jaganathapuram,
Velachery, Chennai – 600 042.
Ph : 9840034346, 9884534346.

SITE AT:–

PLOT NO.2 & 3,
DOOR NO. 3 & 3/1,
RAMASAMY STREET,
GOPALAPURAM,
CHENNAI – 600 086

PLOT AREA : 6,245 SQ.FT.

FLAT NOS	AREA
1A,3A	1479.00
1B,3B	1051.00
1C,3C	946.00
1D,3D	1249.00
2A	2627.00
2C	2098.00

N

For 2A&2C Finalished By RADS

SREEARC ASSOCIATES
ARCHITECTS & INTERIOR DESIGNERS
Mobile : 9841351076